Scale: 1:50

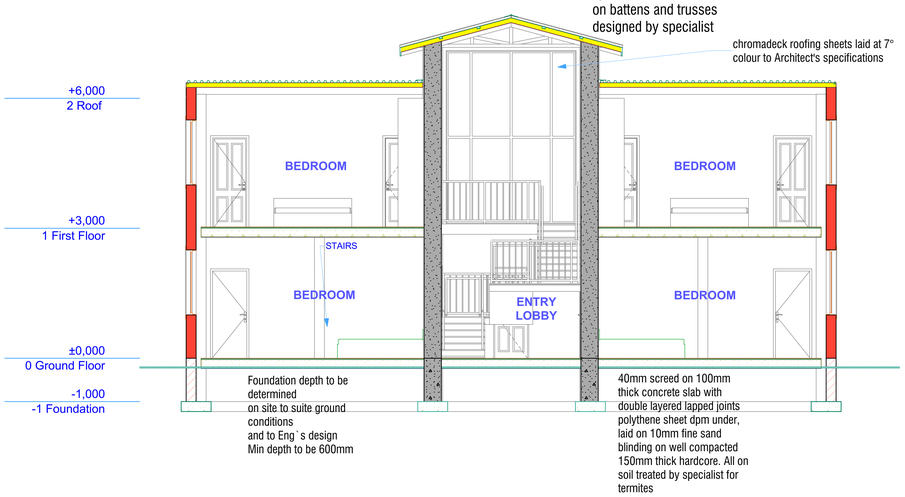

Section S-01

Scale: 1:50

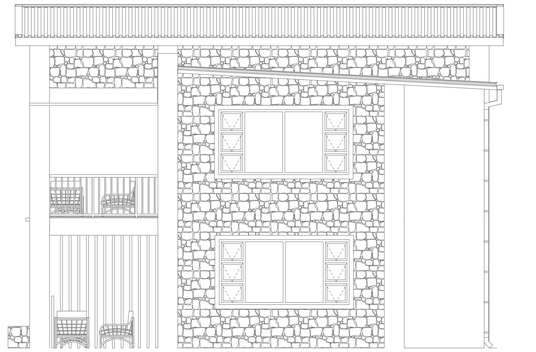

East Elevation

Scale: 1:50

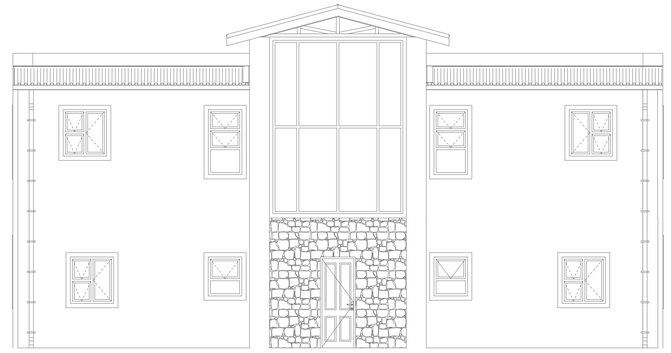

North Elevation

Scale: 1:50

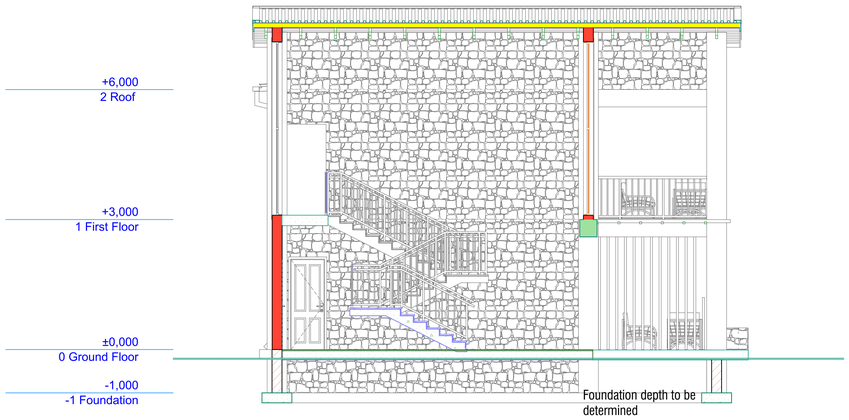

Section S-02

Scale: 1:50

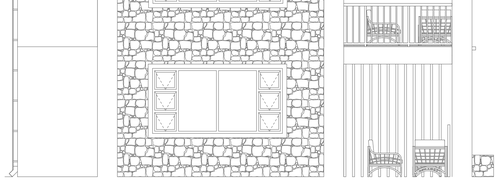

West Elevation

Scale: 1:50

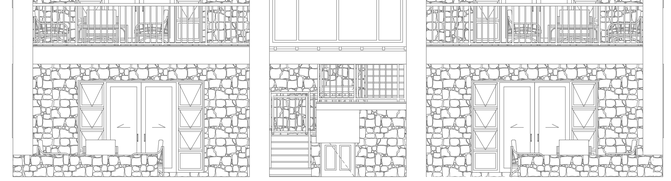

South Elevation

Revision History

RevID	ChID	Change Name	Date

Company Title

Northern South Projects
64 Gleneagles, Willowbvale
Harare
Zimbabwe

Duplex Units
Hopedale Development
Shamva
Zimbabwe

Drawing Name
Section S-01, Section S-02, East Elevation, North Elevation, South Elevation, West Elevation

Drawing Status

Drawing Scale
1:50

Layout ID
Working Drawings

Revision